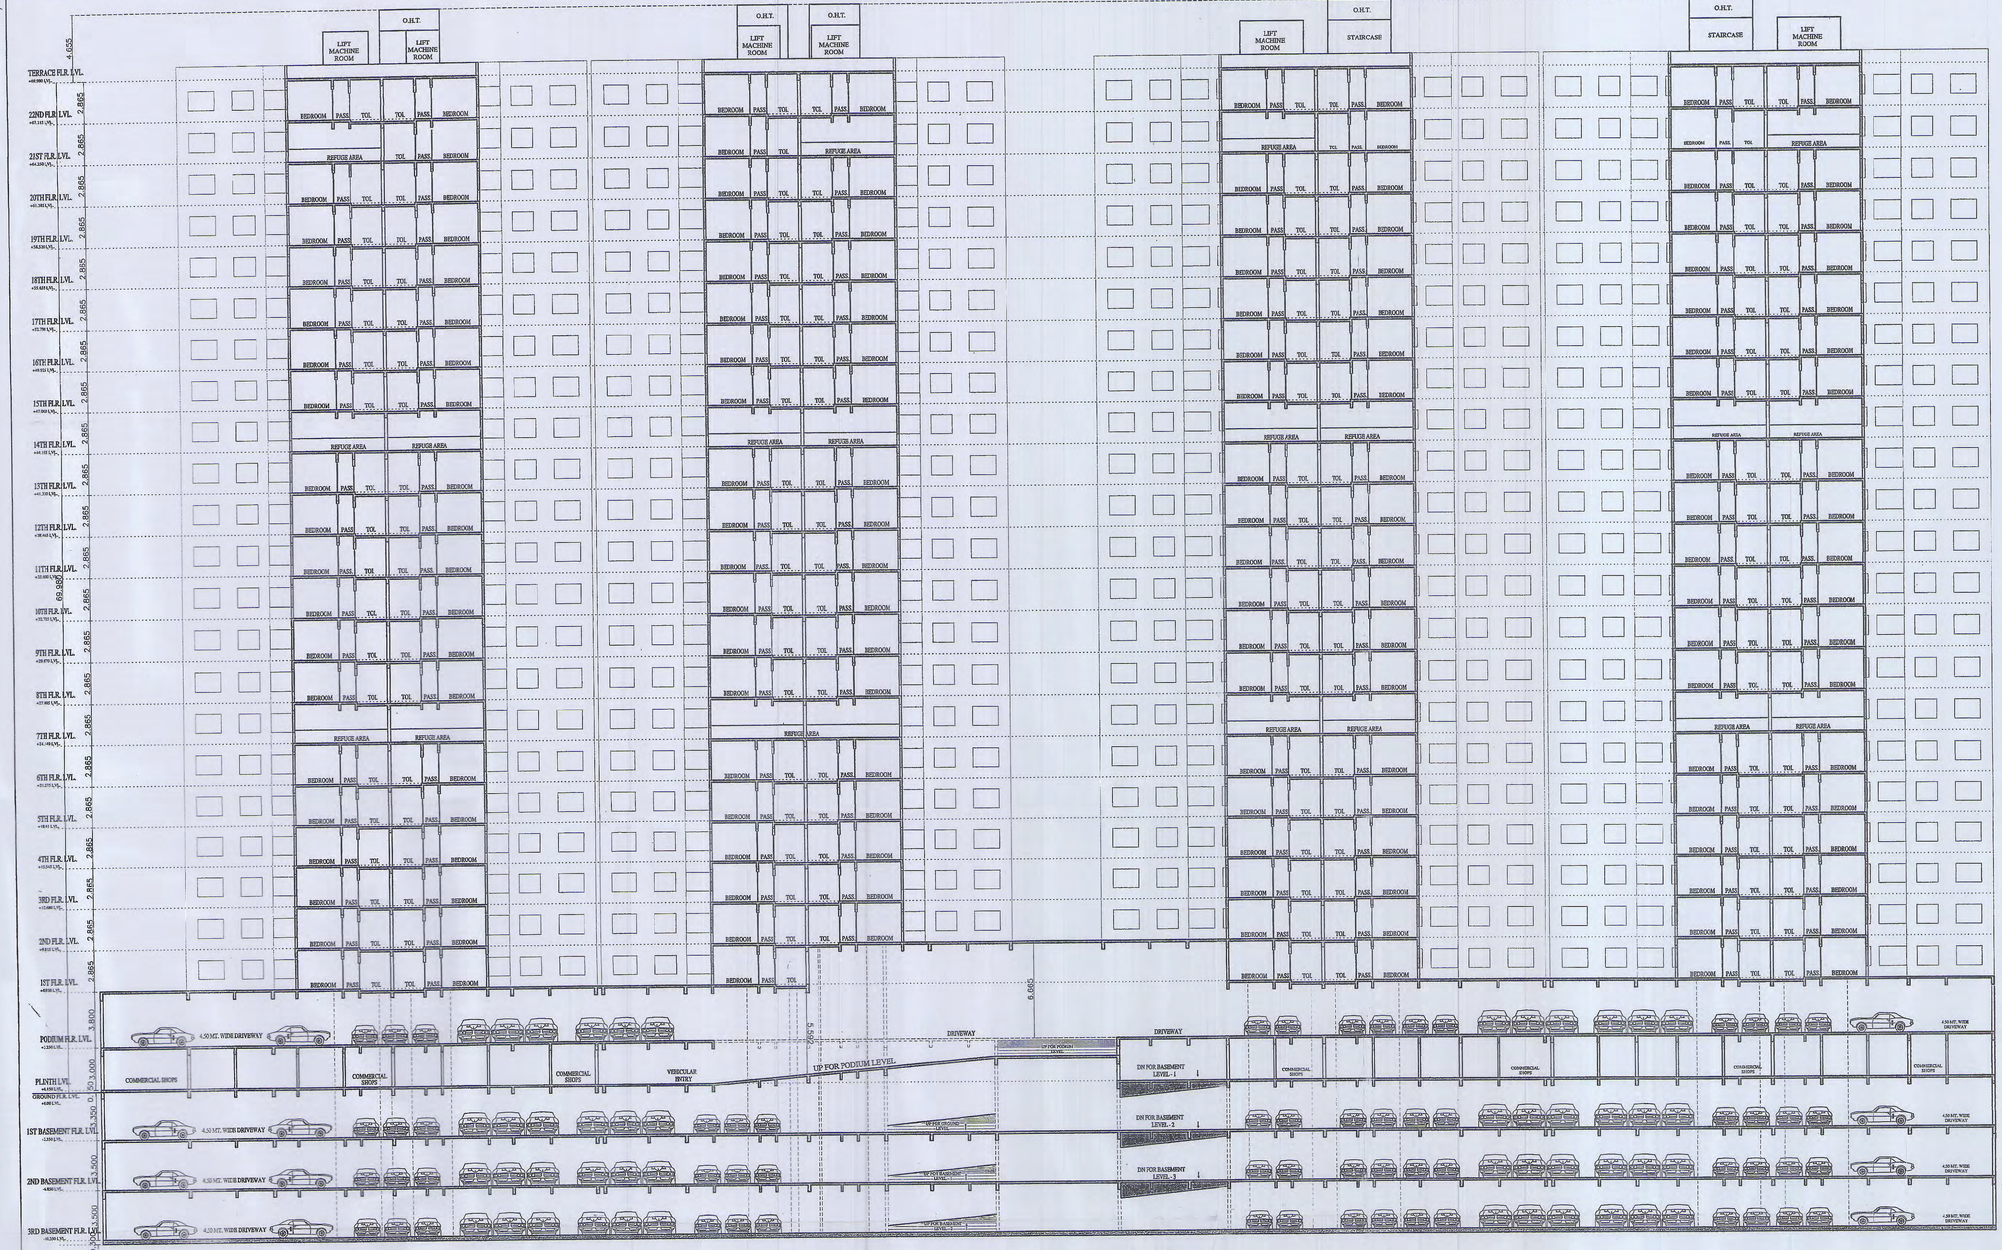

section B – B' (THROUGH WING – G, F, E & D)

scale :–1:200

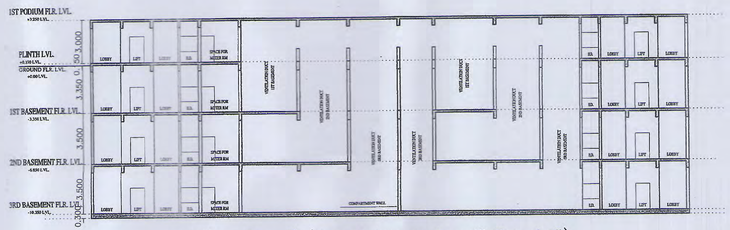

section C – C' (through basement ventilation shaft)

scale :–1:200

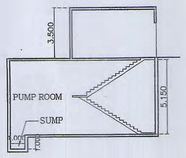

section E – E'

scale :–1:200

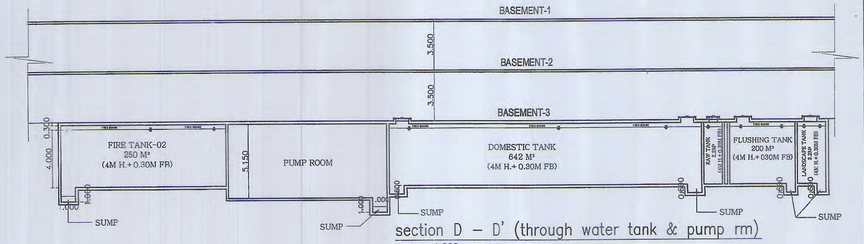

section D – D' (through water tank & pump rm)

scale :–1:200

PROFORMA – B

CONTENTS OF SHEET

Rehab Building No. 1
section

STAMP OF APPROVAL OF PLANS

Signed in token of aprovs
subject to Requirements
under No. ...TP/PR/KUBA/...
20/10/17

Chief Fire Officer
Mumbai Fire Brigade

19/4/17

STAMP OF DATE OF RECEIPT OF PLANS

ISSUED / REVISION:

REV	DATE	NOTE

OWNER:

MHADA – MUMBAI BOARD
GRIHA NIRMAN BHAVAN,KALANAGAR,
BANDRA (EAST), MUMBAI –400051
PH NO. 56405000,26592877,26592822

ARCHITECTS

LAXMAN THITE ATCHITECT	IN ASSOCIATION WITH
LAXMAN THITE ARCHITECT REG NO. = CA/79/4894 18, SHIVAJINAGAR, PUNE–5 TEL : 25536714/25536109 FAX : 25536930	TKS DESIGN SERVICES 18, SITAPARK,SHIVAJI NAGAR, PUNE–5 PH.NO : 020–25531070, 020–25537377 EMAIL: tksarchitects@gmail.com ingrain 5th Floor, ITS House, Kalaghoda, Fort, Mumbai 400001. PH.NO : 022–66355760 EMAIL : ingrain@ingrainarchitects.com WEB SITE: www.ingrain.co SUNIL AMBRE & ASSOCIATES A R C H I T E C T S GND FLR, ABAN HOUSE, 25/31,SHREE SABABA MARG, BEHIND RHYTHM HOUSE, KALA GHODA, FORT, MUMBAI. PIN–400 023, TEL NO. 22024892, 22822067 / 2084

SHEET TITLE:

Proposed Rehab Building No. 1 for Re–Development of existing building as per new DCR 33(9)(B)–Appendix III–B dated 27th Dec 2016 existing buildings on plot bearing C.S. No. 101, 102, 2A/102, 4/102, 103 3/104 & 105 of Lower Parel division, situated at N.M.Joshi Marg known as BDD Chawls in G/South Ward Mumbai.

DATE	DEALT	NORTH
SCALE	CHECKED	

PATH: